VECTORWORKS EDUCATIONAL VERSION

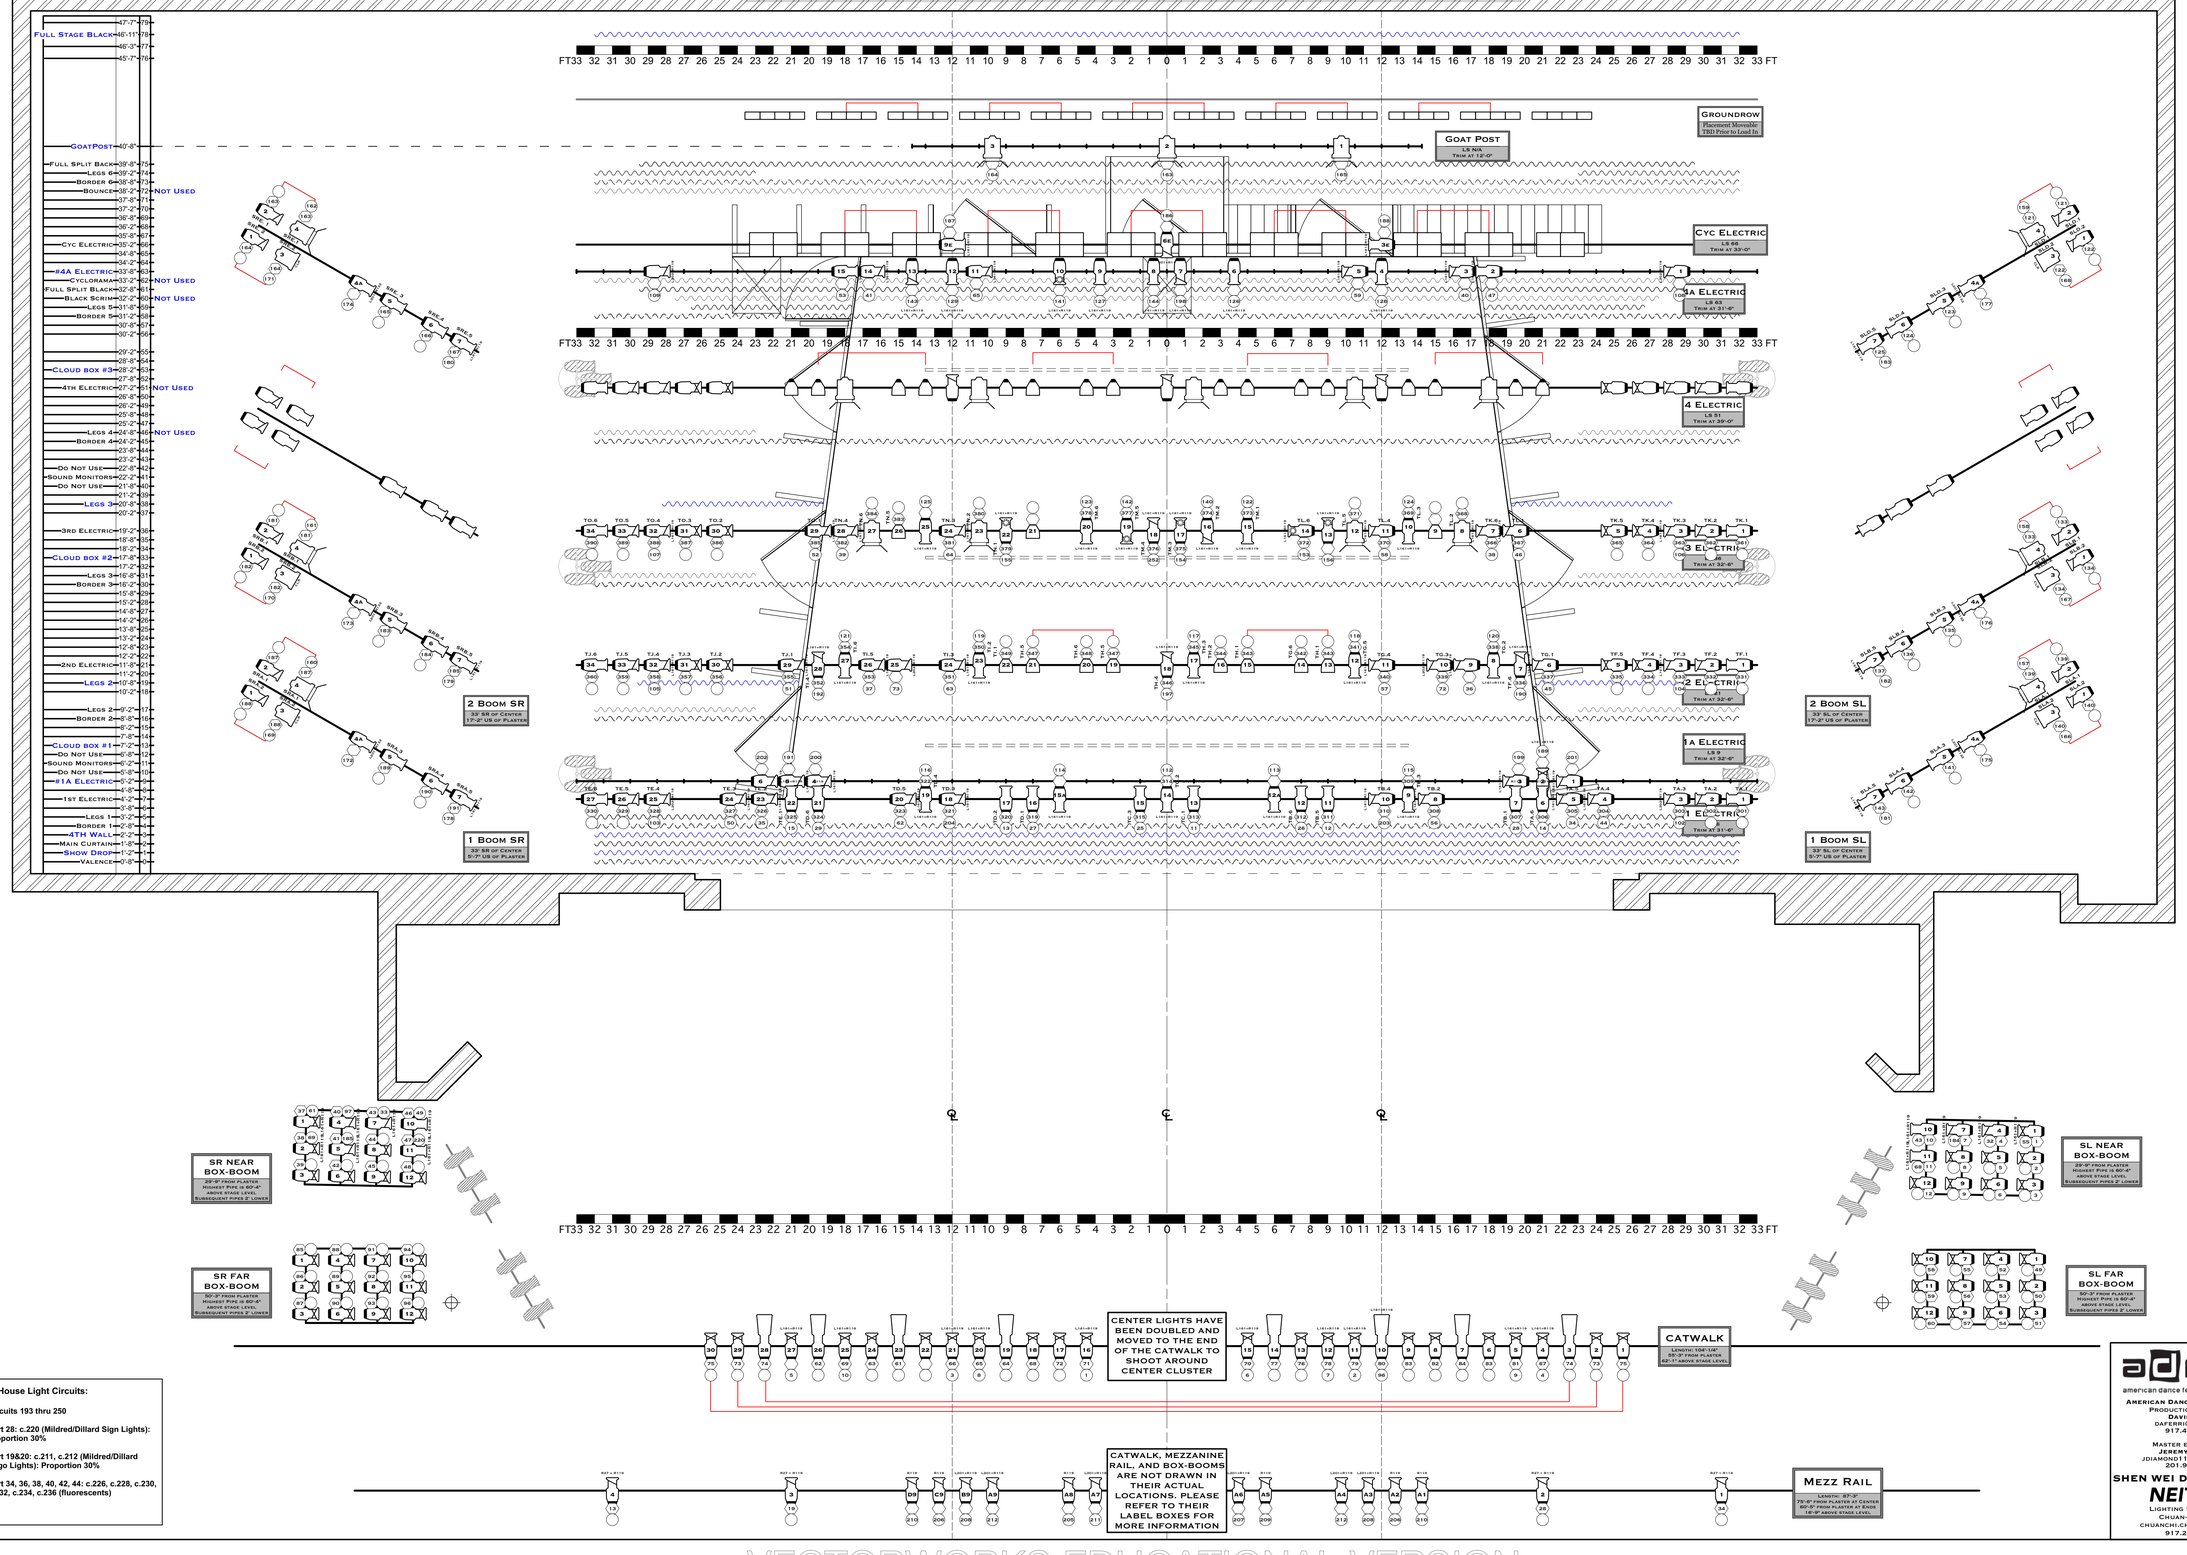

Instrument Key

	Stock	Used
Source4 50 deg 750w	15	0
Source4 36 deg 750w	99	62
Source4 26 deg 750w	115	48
Source4 19 deg 750w	103	86
Source4 10 deg 750w	13	8
Selecon 8" Fresnel 2000w	20	15
8" Barn Door	20	15
Source4 PAR: 750w	105	
Source4 PAR (WFL) 750w		
Source4 PAR (MFL) 750w		48
Source4 PAR (NSP) 750w		
Source4 PAR (VNSP) 750w		
4 Cell Sky Cyc 1kw	12	12
4 Cell Ground Cyc 1kw	12	12

Unit Notation

DIMMER — UNIT — IRIS — CHANNEL — CIRCUIT — FOCUS — TRIPED

Notes

- **Front of house positions not shown in actual plan position**

Catwalk Position:
Length: 104'-1/4"
Distance from Proscenium: 55'-3"
Height from Stage Level: 62'-1"

Mezz Position:
Length: 87'-3"
Distance from Prosc. at Center: 75'-6"
Distance from Prosc. at Ends: 60'-5"
Height from Stage Level: 16'-9"

Box Boom Positions:
Prosc. to Near Booms: 29'-9"
Prosc. to Far Booms: 50'-3"
Height to Highest Boom Pipe from Stage Level: 60'-4"

Near box-booms can only focus to Apron and Lane 1

- **The American Dance Festival does not provide color except cyc silk red, blue, green, amber (r124, r125, r126, r127). If you provide your own cyc color, the sky cycs require a 15.75' square gel, and the ground cycs use a 8.5x13' gel.**

- **Control is an etc element 60 subs 500 channels**

- **Dimmers are 96 fOH and 288 on stage, all 2.4 kW.**

- **Only four irises are available; if you need more, they will need to be rented.**

If you have any questions please contact
ADF Production Manager
David Ferri
daferri@gmail.com

Please send plots to:

ADF
att: David Ferri
P.O. Box 90772
Durham, NC
27708-0772

UPS, DHL, FedEx

ADF
att: David Ferri
Loftin Cafe
Duke East Campus
Durham, NC
27708

Boom Elevation

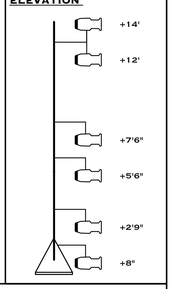

House Light Circuits:

Circuits 193 thru 250

Part 28: c.220 (Mildred/Dillard Sign Lights): proportion 30%

Part 19&20: c.211, c.212 (Mildred/Dillard Logo Lights): Proportion 30%

Part 34, 36, 38, 40, 42, 44: c.226, c.228, c.230, c.232, c.234, c.236 (fluorescents)

adf
american dance festival

Durham Performing Arts Center
Durham, NC

American Dance Festival Staff:
Production Manager:
David Ferri
daferri@gmail.com
917.400.0408

Master Electrician:
Jeremy Diamond
jdiamond11098@gmail.com
201.927.1339

Shen Wei Dance Company
NEITHER
Lighting Supervisor:
Chuan-Chi Chan
chuanchi.chan@gmail.com
917.254.2631

Show Lighting Plot

Scale 1/4" = 1'-0"

Turn in: 4 may 2018

Rev.: 00 may 2018

Plate 1 of 2

VECTORWORKS EDUCATIONAL VERSION

VECTORWORKS EDUCATIONAL VERSION

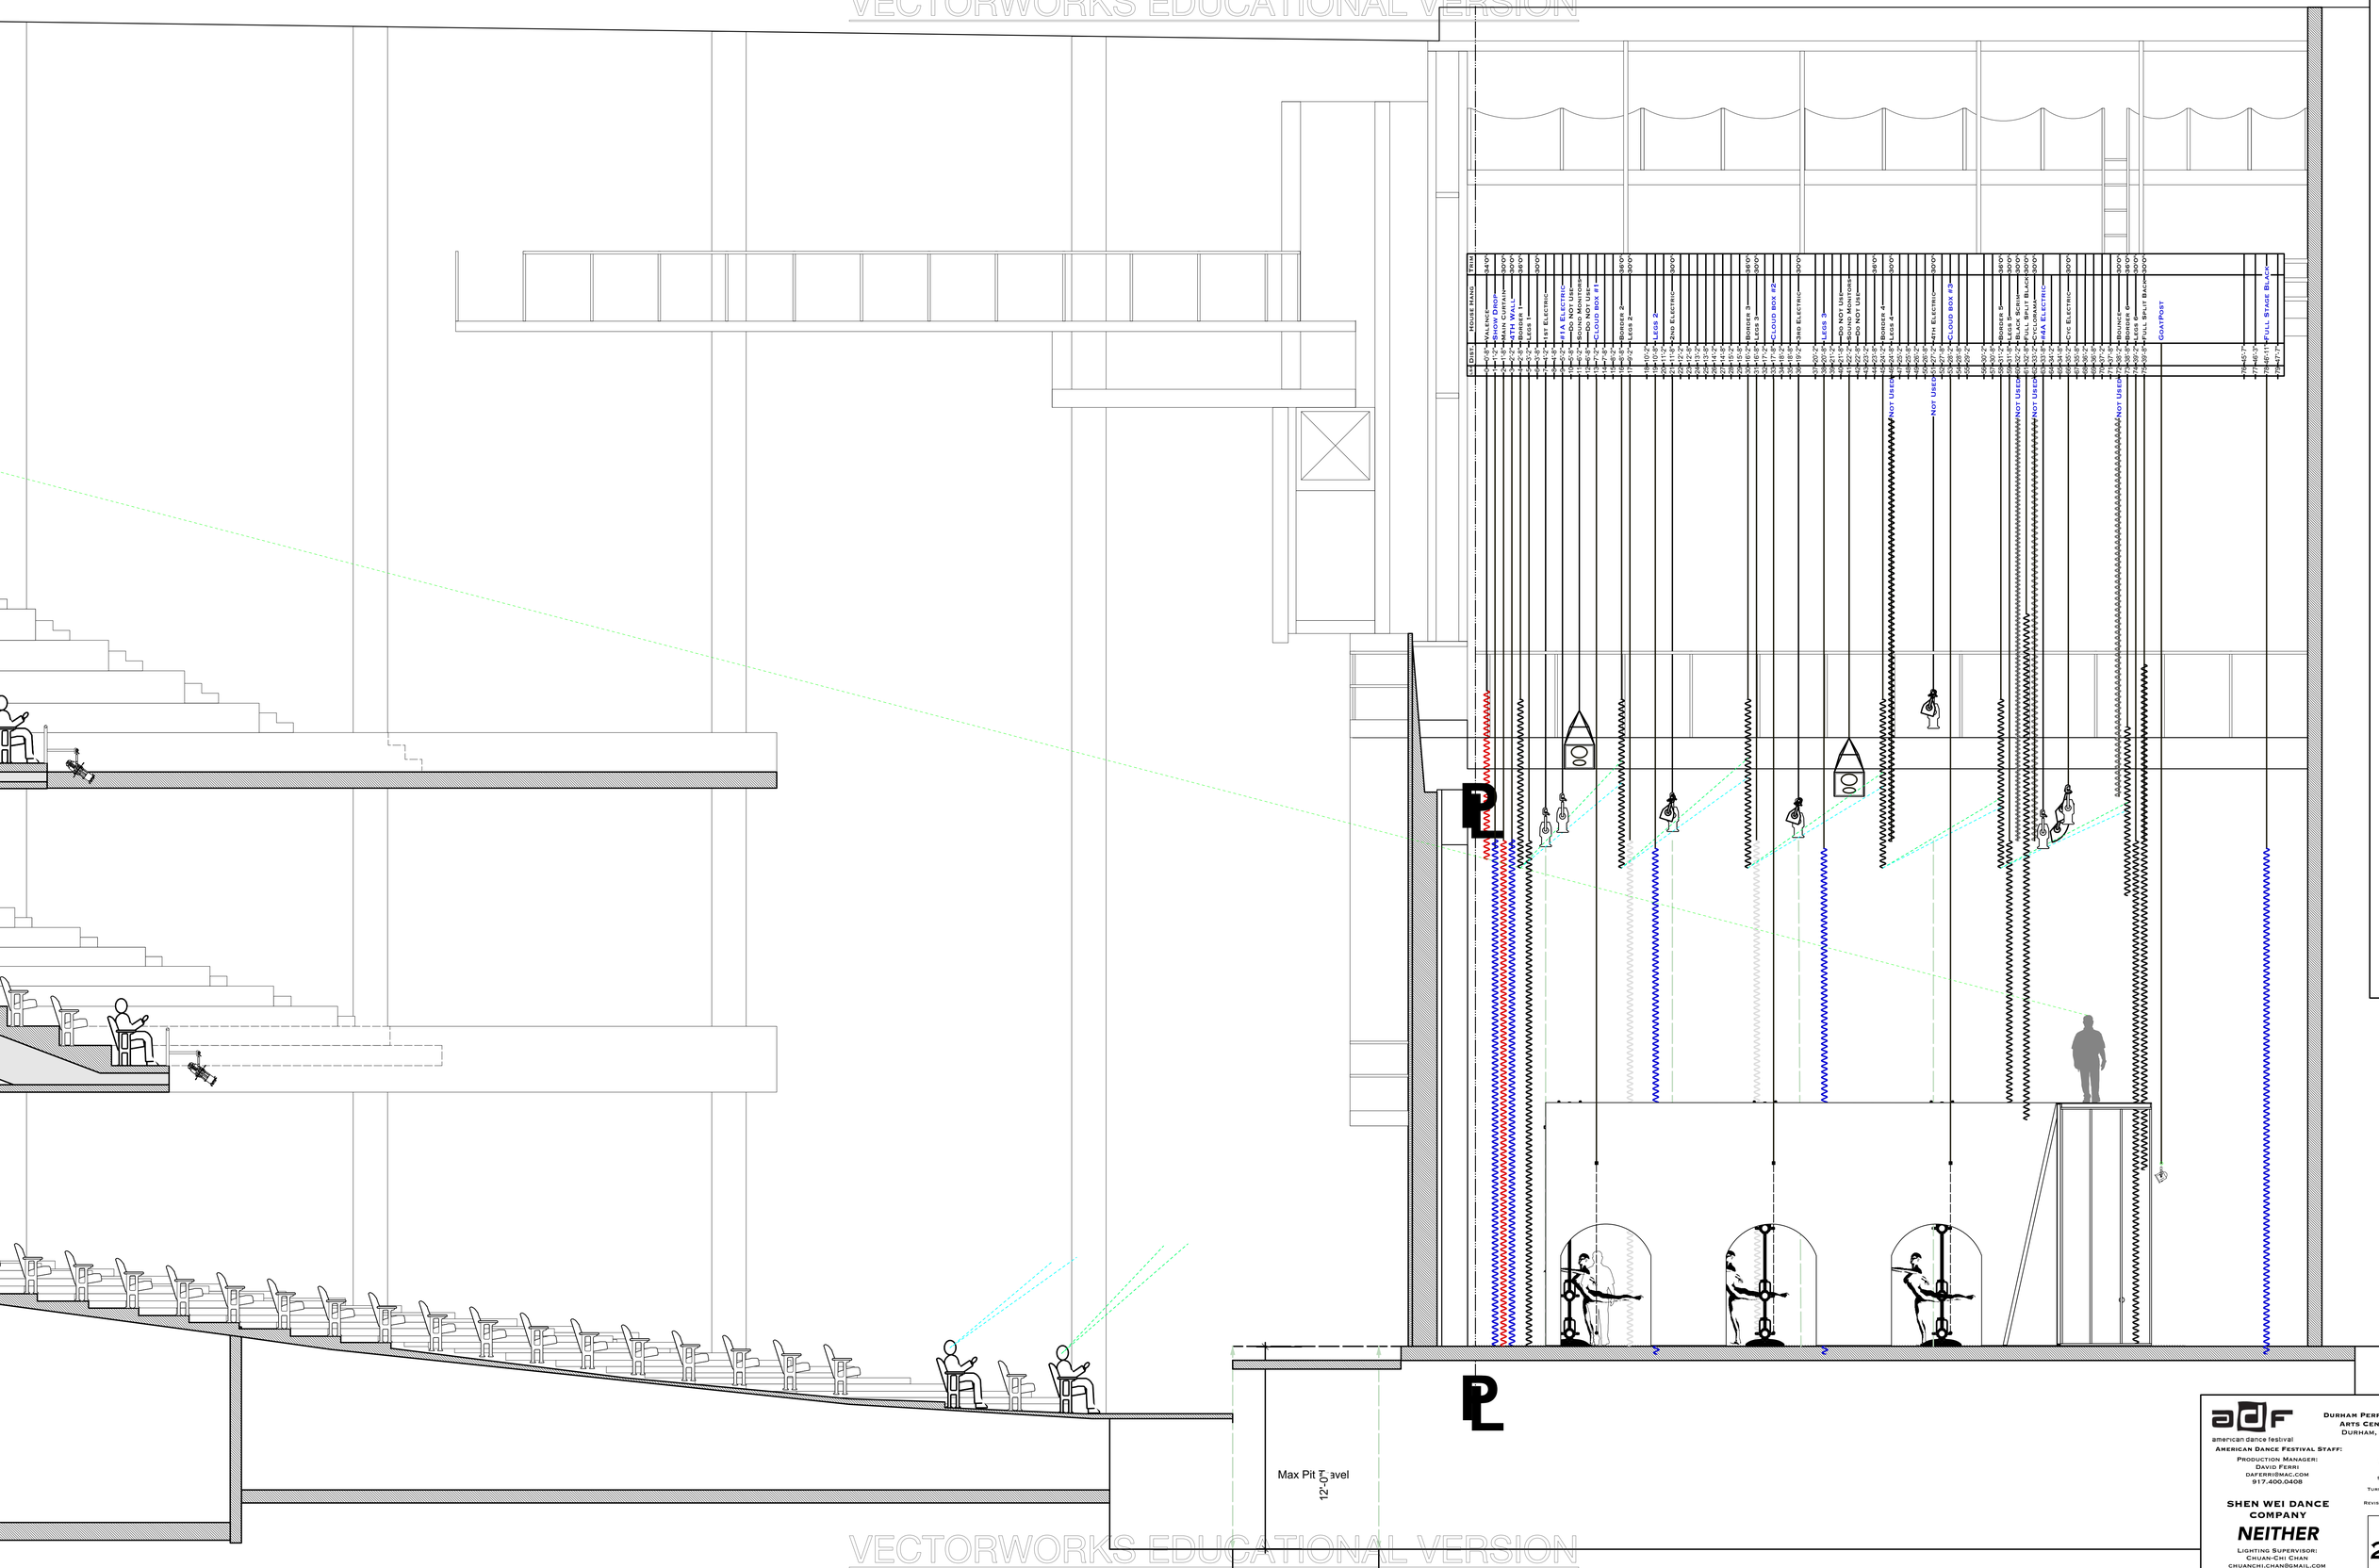

VECTORWORKS EDUCATIONAL VERSION

adf
american dance festival

American Dance Festival Staff:
Production Manager:
David Ferri
daferri@mac.com
917.400.0408

Durham Performing Arts Center
Durham, NC

Show Section

Scale 1/4" = 1'-0"

Turn In: 4 May 2018

Revised: 00 May 2018

SHEN WEI DANCE COMPANY

NEITHER

Lighting Supervisor:
Chuan-Chi Chan
chuanchi.chan@gmail.com
917.254.2631

Plate
2 of 2